CORNER RECORD

COUNTY OF PLACER T. 14 N R. 13 E MD MERIDIAN CALIFORNIA

CORNER TYPE: GOV'T. CORNER ☒ MEANDER ☐ RANCHO ☐ CONTROL ☐ OTHER ☐

CORNER IDENTIFICATION — DATE OF VISIT May 25, 1989

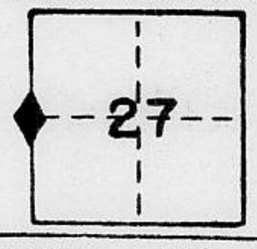

1/4
S28 | S27 GLO BRASS CAP

CORNER — LEFT AS FOUND ☒ FOUND AND TAGGED ☐ REESTABLISHED OBLITERATED CORNER ☐ REBUILT ☐

PHYSICAL DESCRIPTION OF CORNER FOUND; EVIDENCE AND METHOD USED TO IDENTIFY OR REESTABLISH

FOUND 1" IP, in rock mound 48" dia. by 30" high, WITH STD. GLO BRASS CAP STAMPED:
FROM WHICH BEARS:
LO 13" DBH, N67°E, 8.5', healed scar. (GLO) OAK 12" N 70°E, 8.6'.
DF 16" DBH (dead, down), N 18°W, 18.0' scar. (1875) SP 10", N18°W, 18.5'.
IC 14" DBH, S68°E, 29.3', healed scar. (GLO) CEDAR 12" S 68½°E, 33.7'
SP 18" DBH, S89° W, 81.3', healed scar. (GLO) PINE 12", S 88¾° W, 81.2'.

1/4
S28 | S27
1926

PHYSICAL DESCRIPTION OF MONUMENTS REBUILT OR PERPETUATED

CALIFORNIA COORDINATE SYSTEM ORDER: FIRST ☐ SECOND ☐ THIRD ☐
STATIONS USED: NGS (USC & GS) ☐ STATE ☐ COUNTY ☐ OTHER ☐ STATION _____ STATION _____
ZONE _____ ELEVATION _____ NORTHINGS (Y) _____ EASTINGS (X) _____

SKETCH: (Include reference tie or witness points, remarks and topo of area)

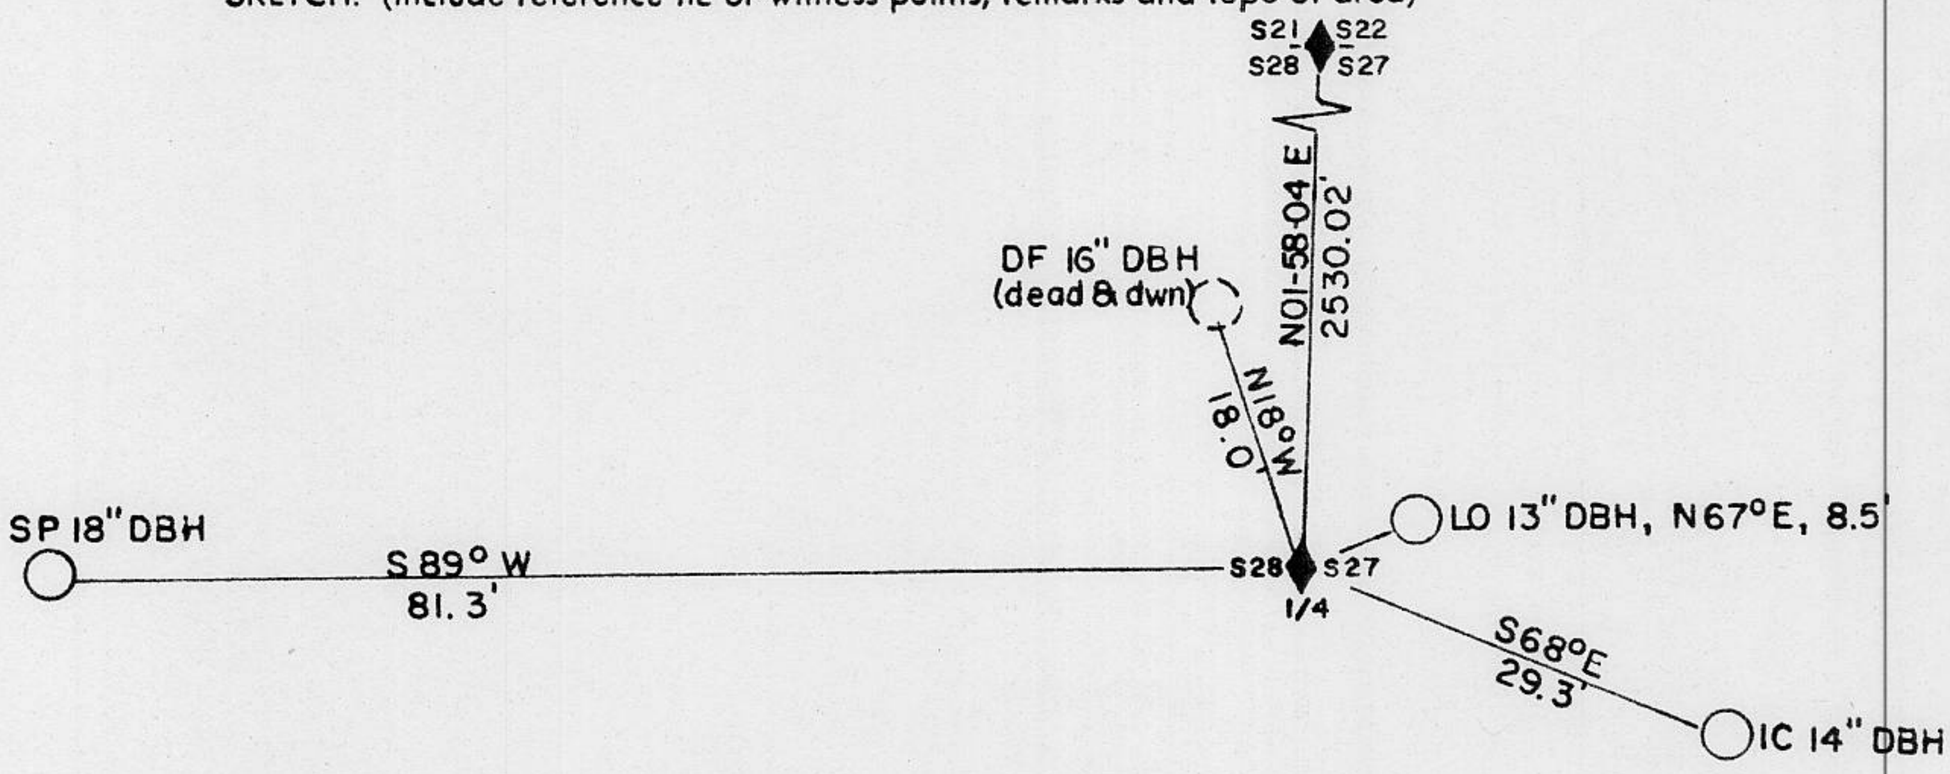

Book 2, Corner Records, Page 8
BOOK 3 CORNER RECORDS PAGE 151

SURVEYOR'S CERTIFICATE

THIS CORNER RECORD WAS PREPARED BY ME OR UNDER MY DIRECTION IN CONFORMANCE WITH THE LAND SURVEYORS ACT September 6, 1989.

SIGNED: James F. Nicklos
L.S. or R.C.E. No.: LS 3848

SEAL

LICENSED LAND SURVEYOR
JAMES F. NICKLOS
LS 3848
Exp 6-30-92
STATE OF CALIFORNIA

COUNTY SURVEYOR'S CERTIFICATE

THE CORNER RECORD WAS RECEIVED 9/11 1989
AND EXAMINED AND FILED 10/27 1989
BY: [illegible]
TITLE DEPUTY COUNTY SURVEYOR

DOCUMENT No. _____

STATEMENT ON BACK OF SHEET YES ☐ NO ☑